
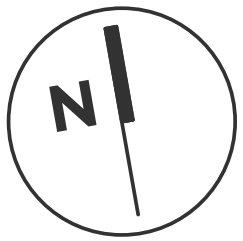


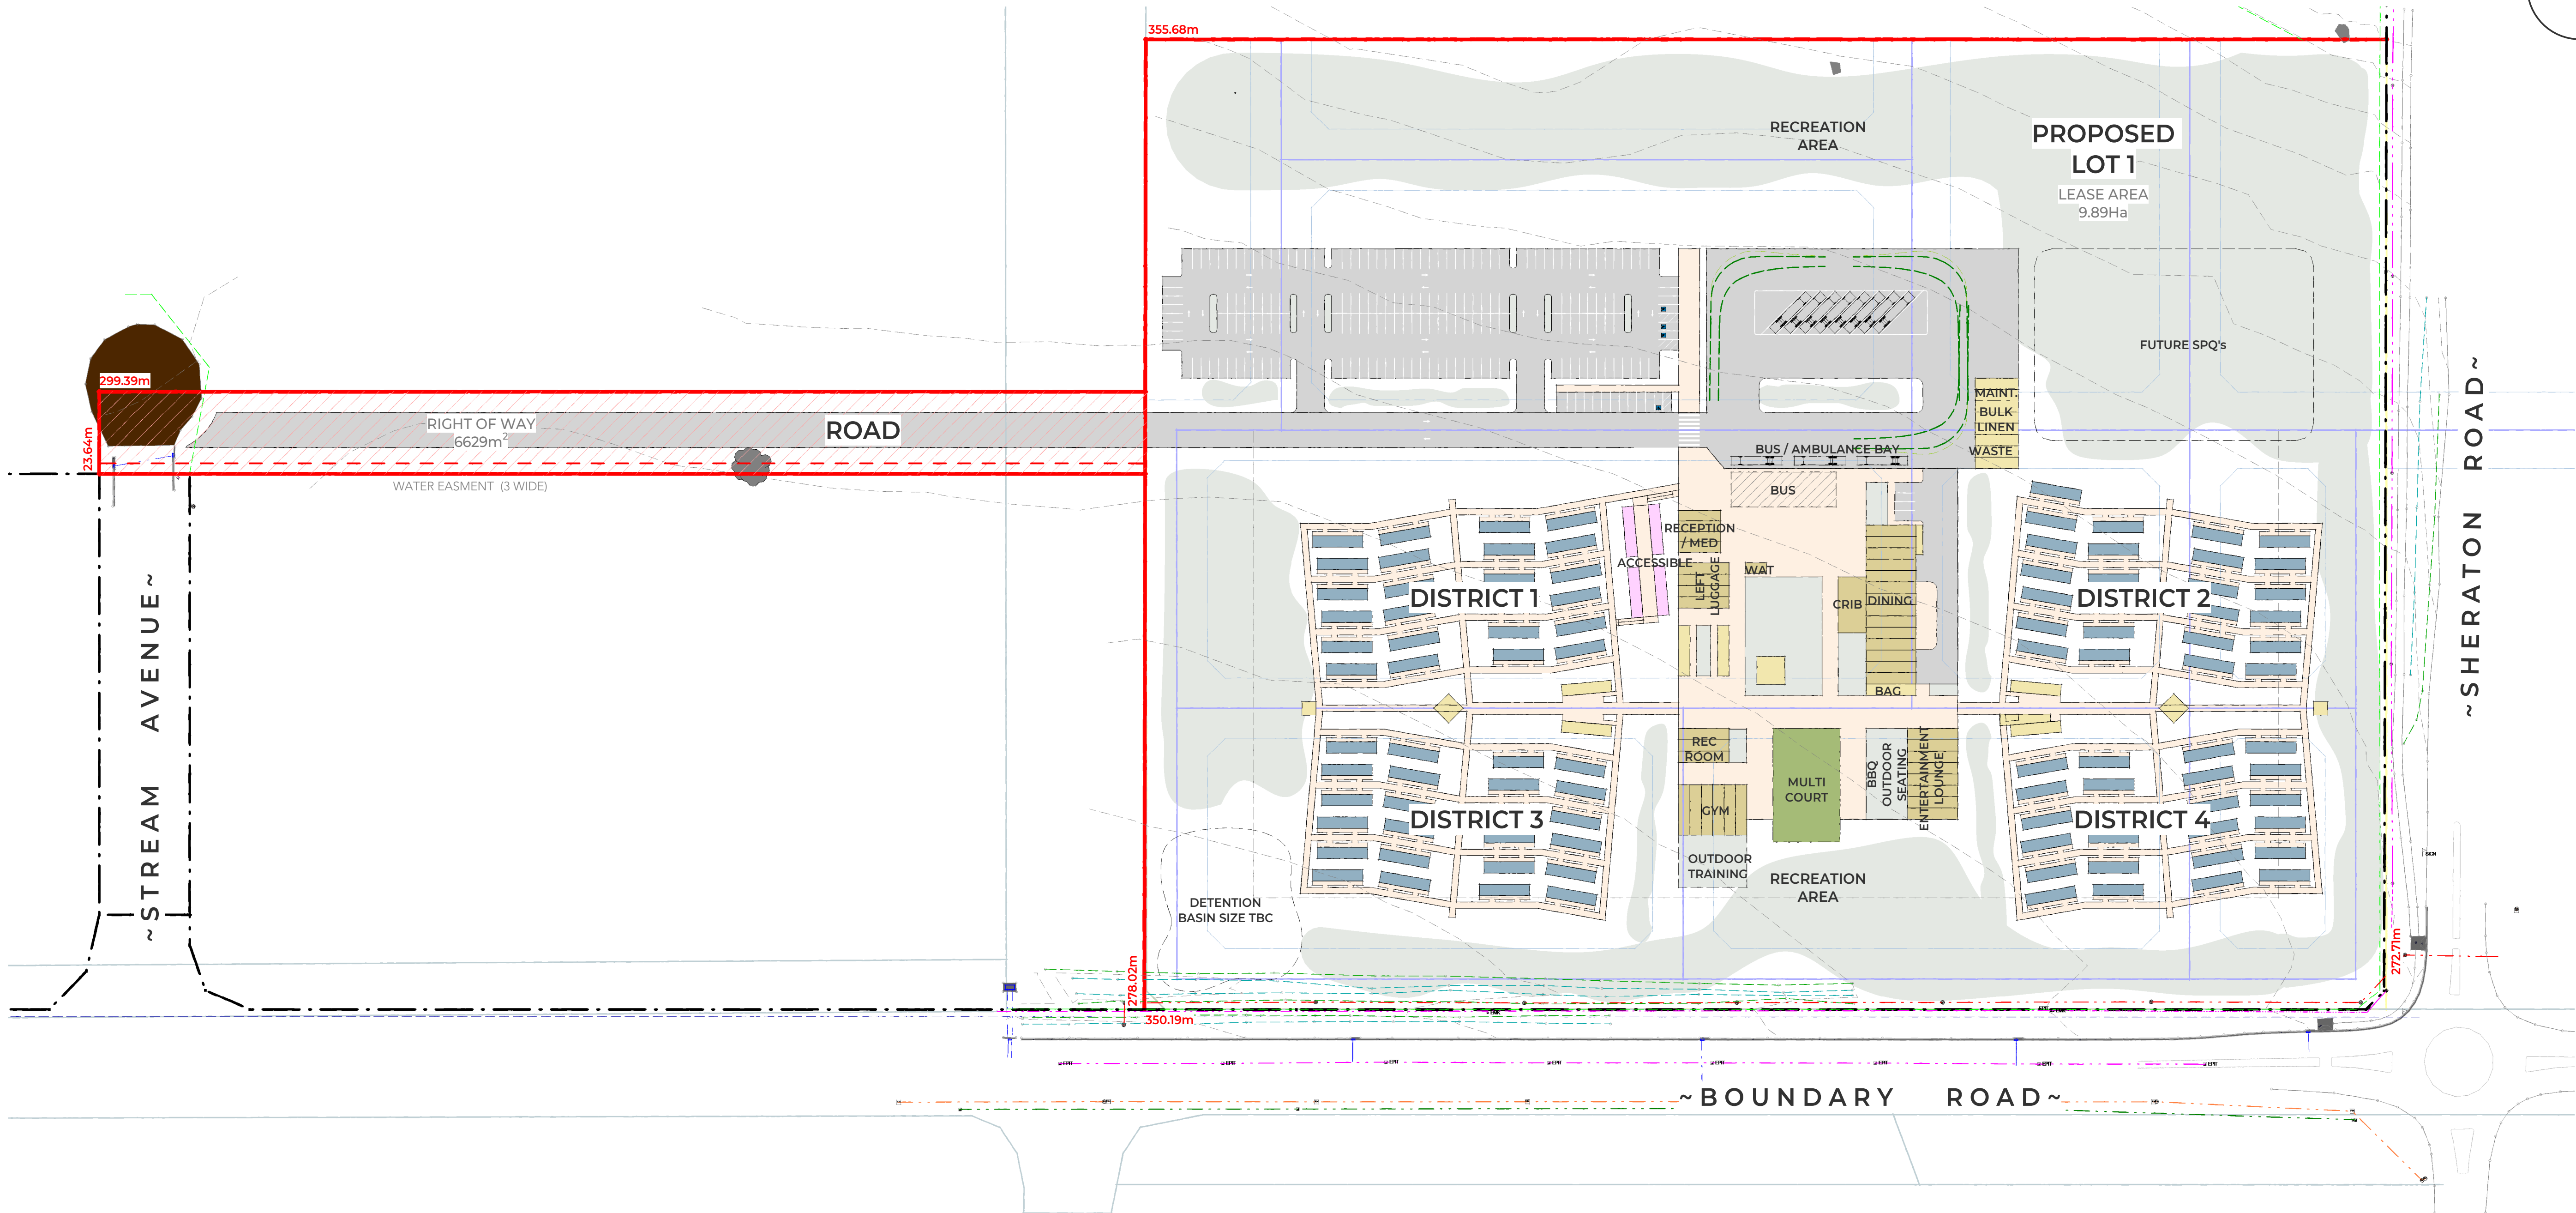

02 OVERALL SITE LAYOUT
Scale 1 : 1000 @ A1

0 10000 20000 40000 100000

BARNSON PTY LTD

address. Unit 1, 36 Darling Street
Dubbo NSW 2830
phone. 1300 BARNSON (1300 227 676)
email. generalenquiry@barnson.com.au
web. barnson.com.au

THIS DRAWING IS TO BE READ IN CONJUNCTION WITH GENERAL BUILDING DRAWINGS, SPECIFICATIONS & OTHER CONSULTANTS DRAWINGS APPLICABLE TO THIS PROJECT. ALL DIMENSIONS IN MILLIMETRES, DO NOT SCALE. DIMENSIONS TO BE CHECKED ON SITE BEFORE COMMENCEMENT OF WORK. REPORT DISCREPANCIES TO BARNSON PTY LTD. NO PART OF THIS DRAWING MAY BE REPRODUCED IN ANY WAY WITHOUT THE WRITTEN PERMISSION OF BARNSON PTY LTD.

Rev.	Date	Amendment
E	27.08.2024	ISSUED FOR REVIEW
F	13.11.2024	ISSUED FOR REVIEW
G	21.11.2024	PARKING ADDED
H	26.11.2024	REMOVED UNIT
I	20.01.2025	ISSUED FOR DA
J	18.02.2025	ROAD BOUNDARY ADDITION
K	07.03.2025	ROW AMENDED
L	13.03.2025	LEASE BOUNDARY DIMENSIONS ADDED

Project:
**PROPOSED TEMPORARY
WORKERS ACCOMMODATION**
Site Address:
KESWICK ESTATE, DUBBO NSW 2830
Client:
SQUADRON ENERGY

Drawing Title:
SITE PLAN

Scale: 1 : 1000 @ A1
Sheet: 02 of 04
Project No. 42896

Drawn.
Checked.
Revision.

CR
-
L

Drawing No.

ISSUED FOR DA

42896-
A01