



03 PART SITE LAYOUT
Scale 1 : 750 @ A1

UNIT LEGEND.

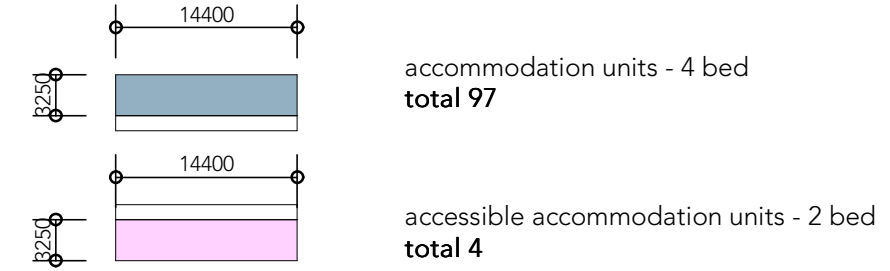

total beds - 396

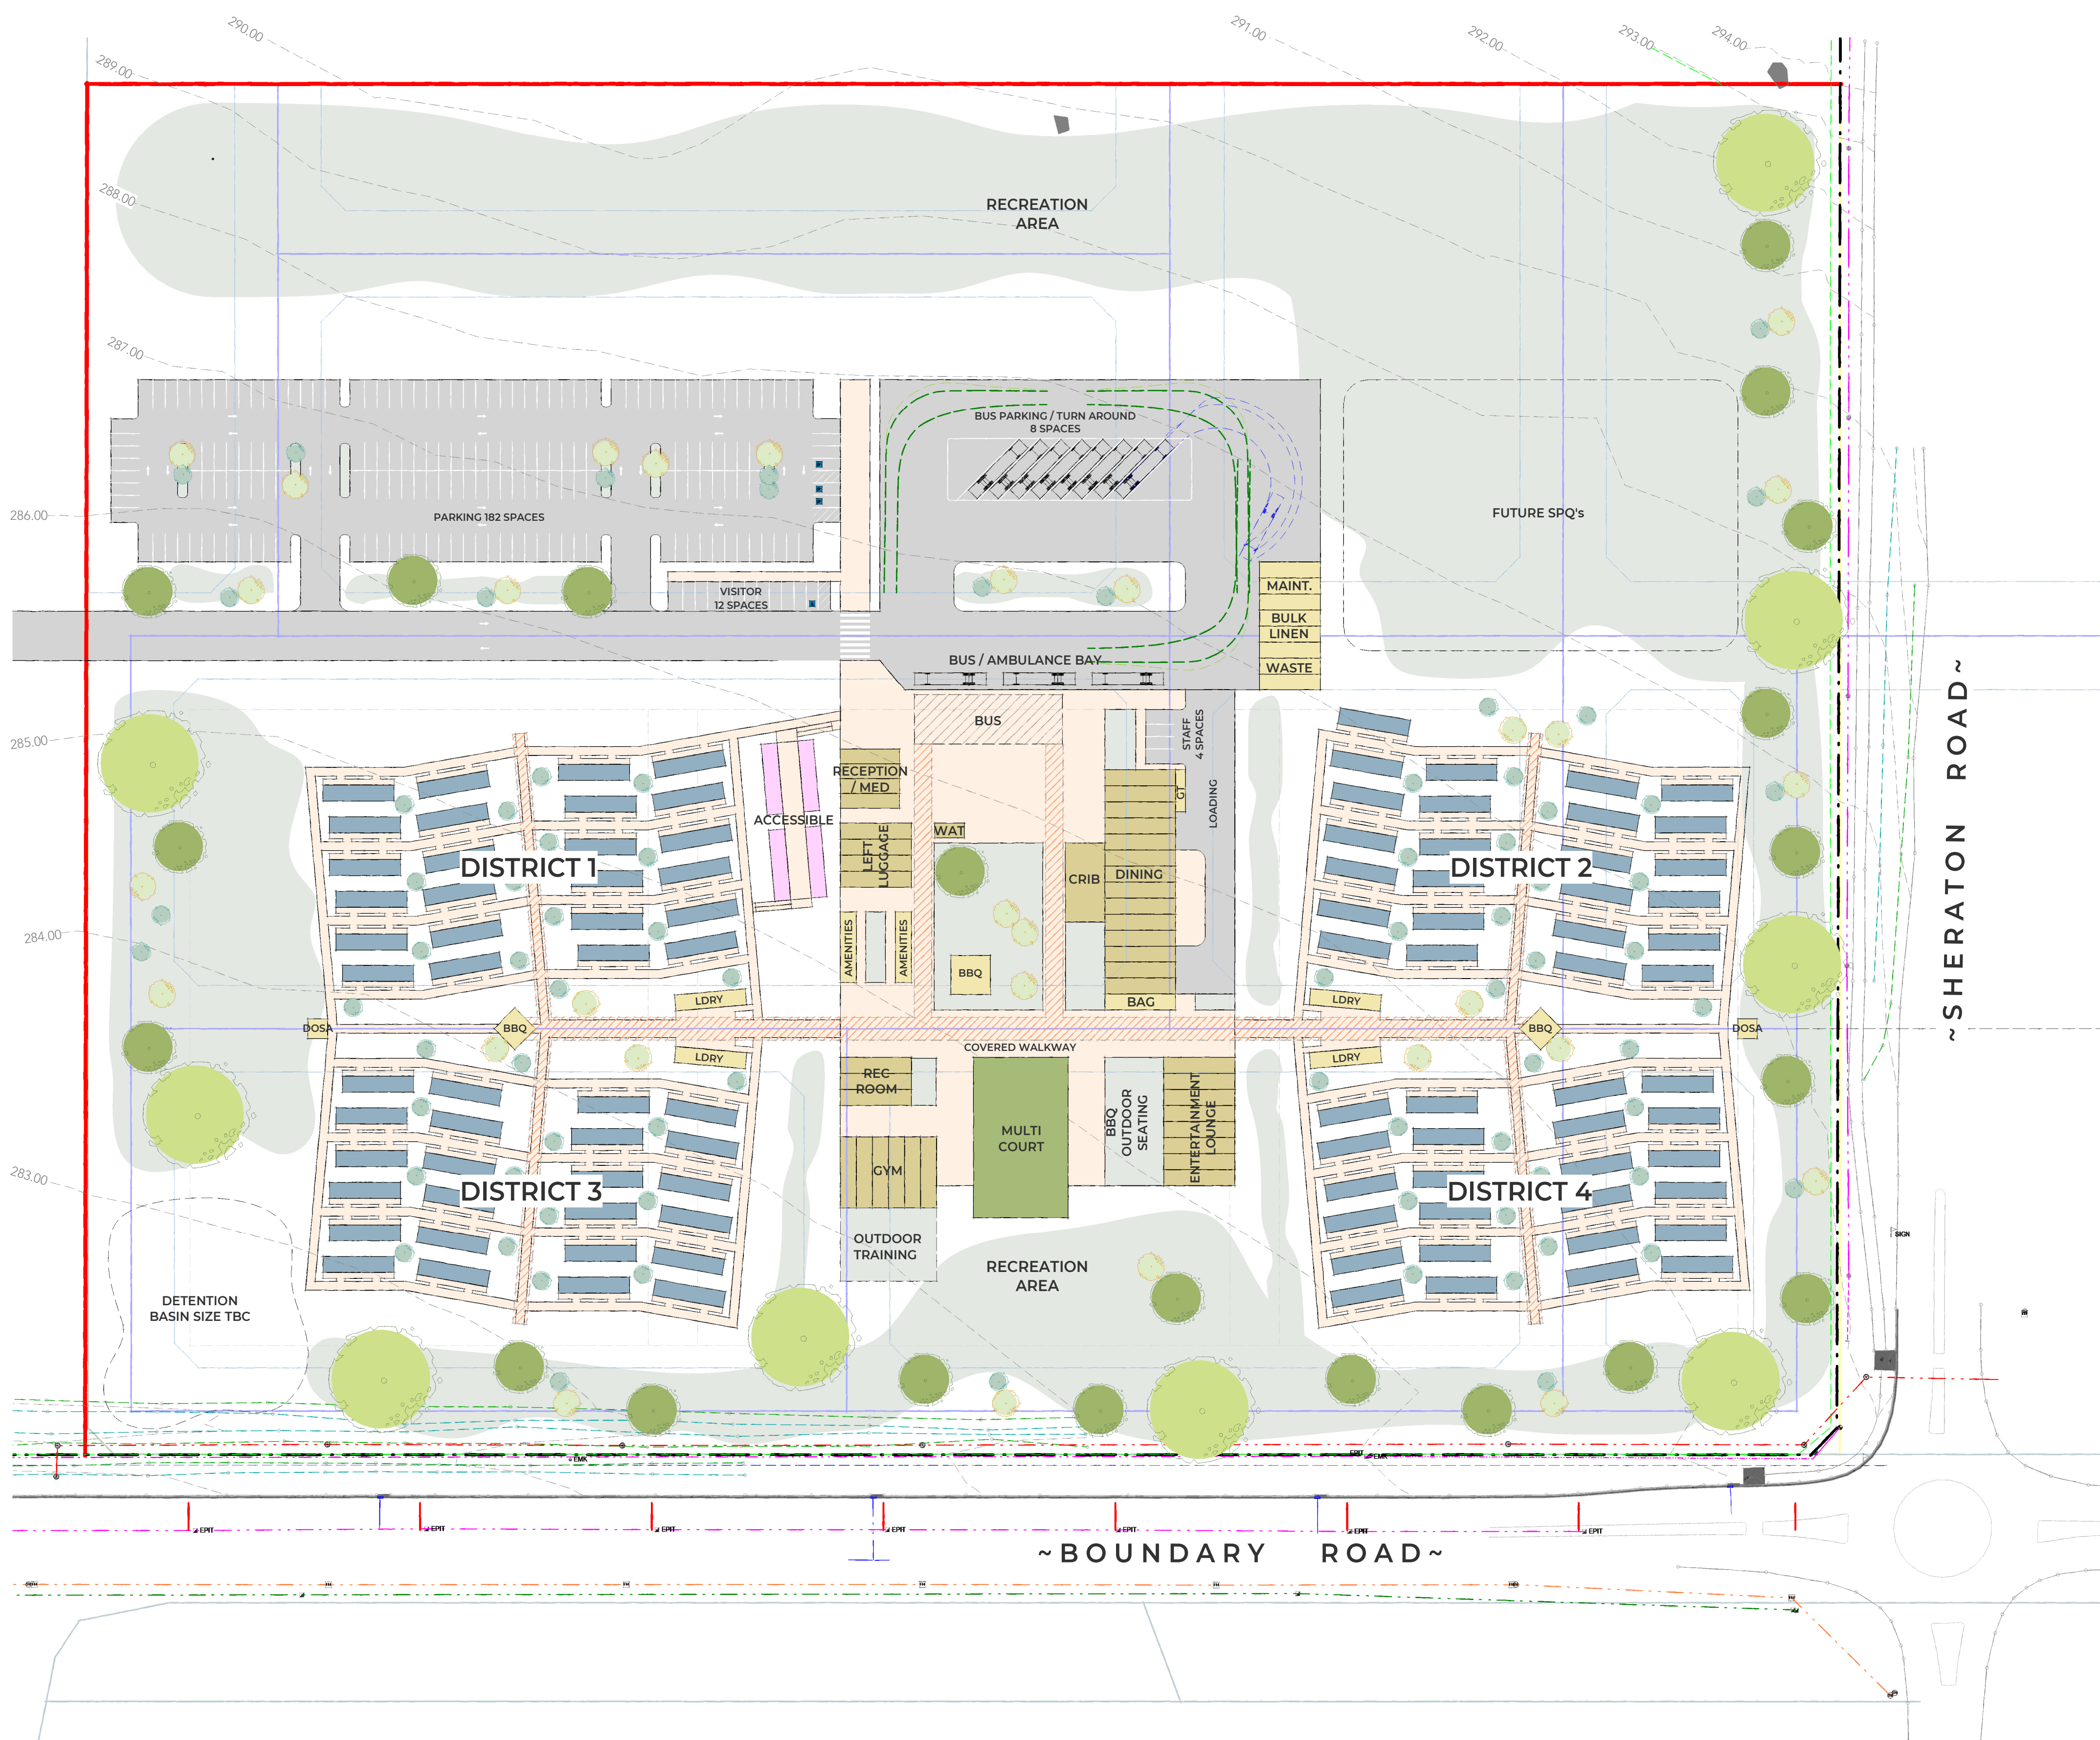

ISSUED FOR DA